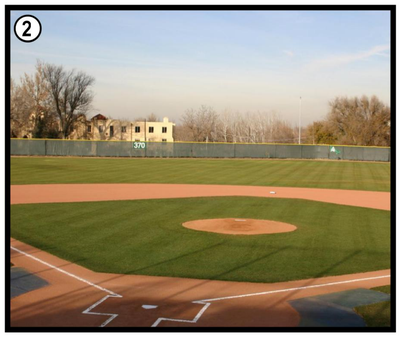

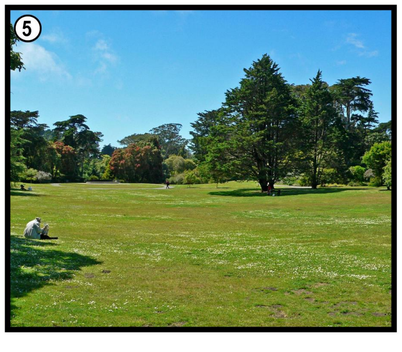

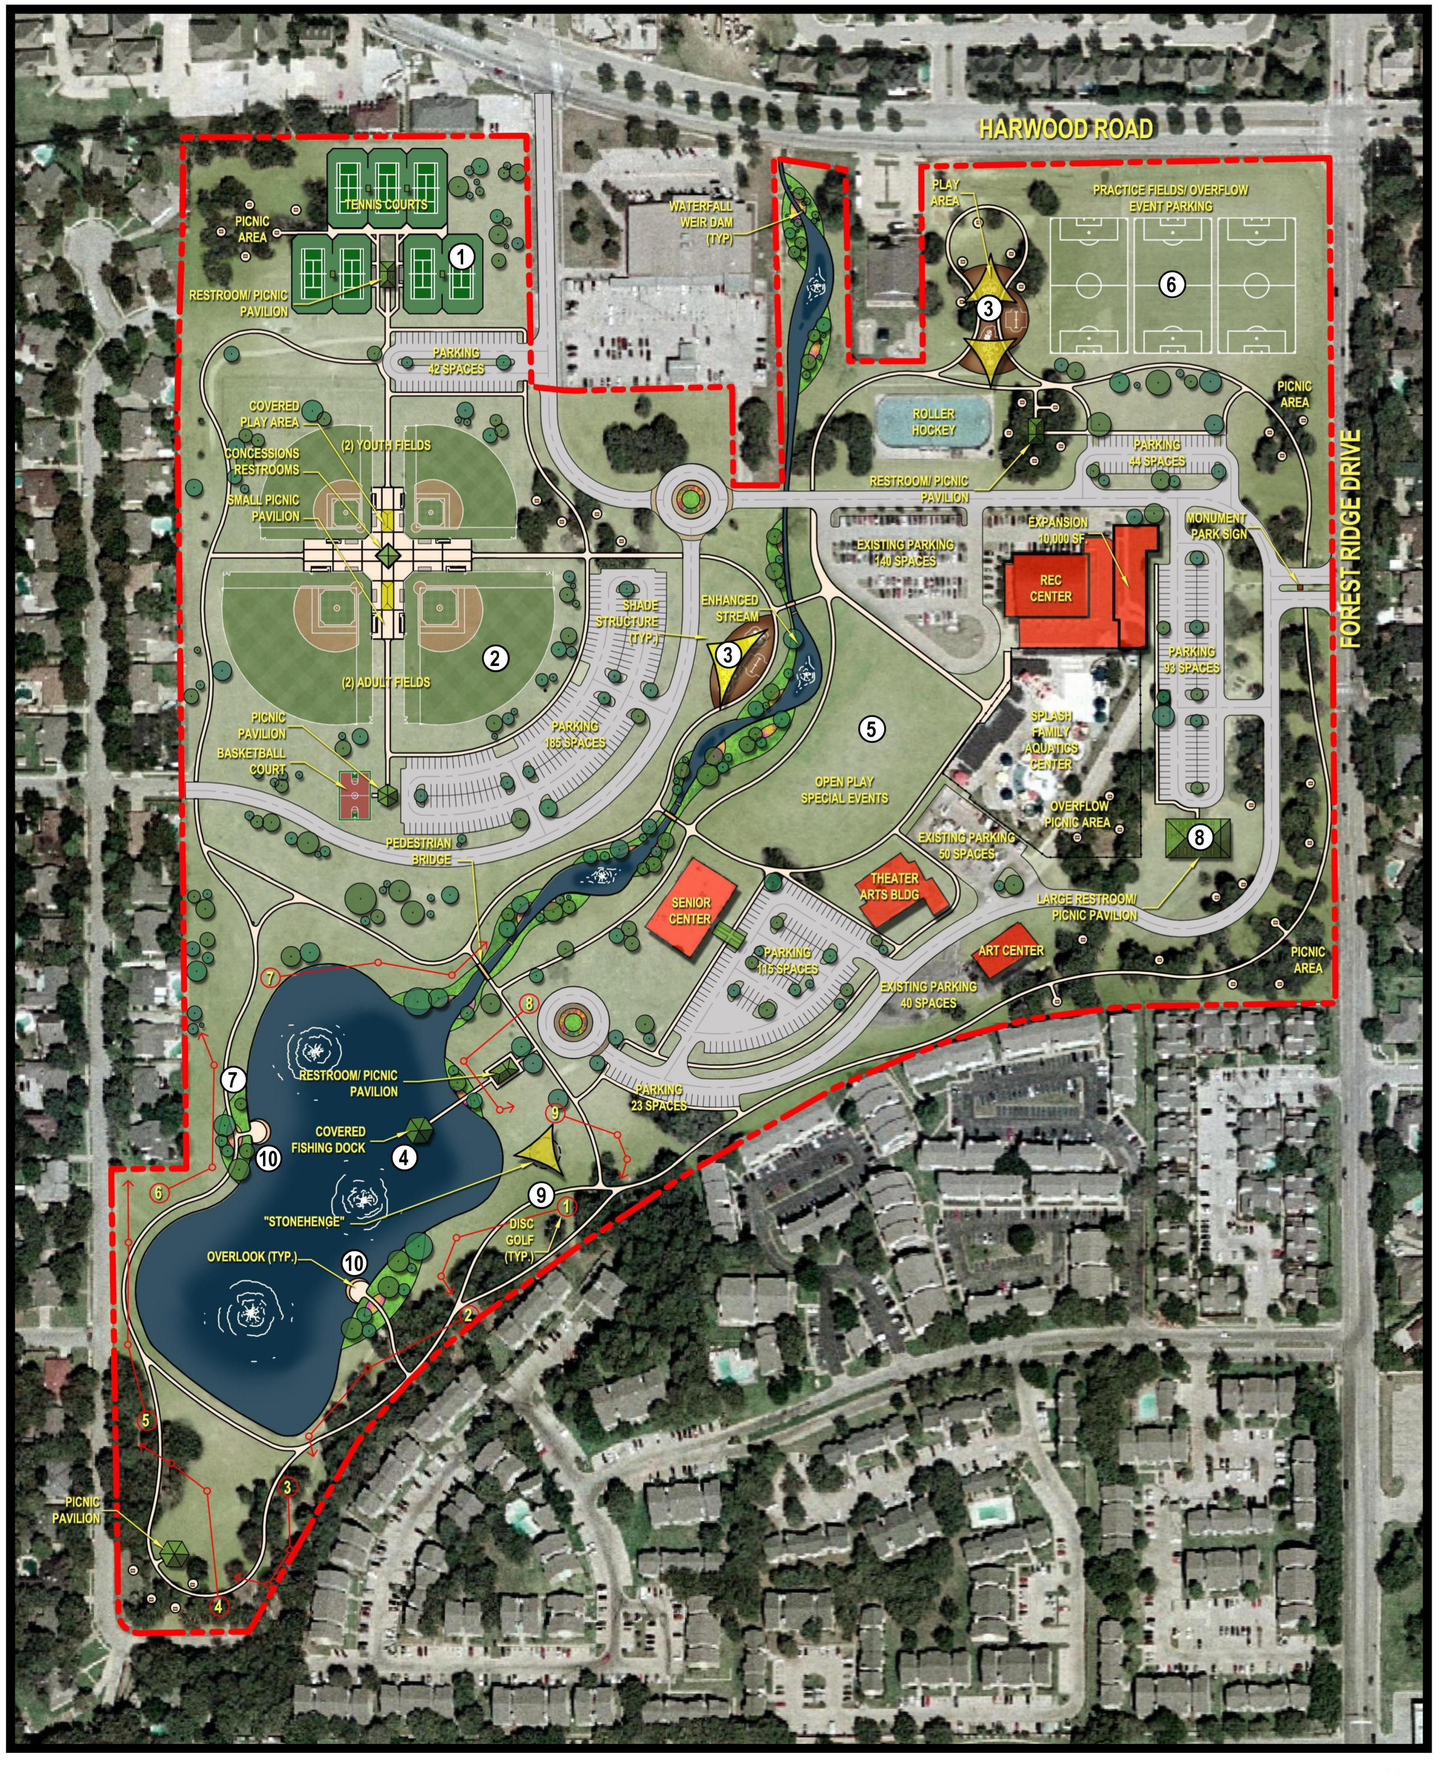

SCALE: IN FEET
0 50 100 200
N

Bedford Boys Ranch Community Park

Long Range Master Plan

Existing Parking: 492 Spaces
Proposed Parking: 732 Spaces

December 2009

Kimley-Horn and Associates, Inc.